


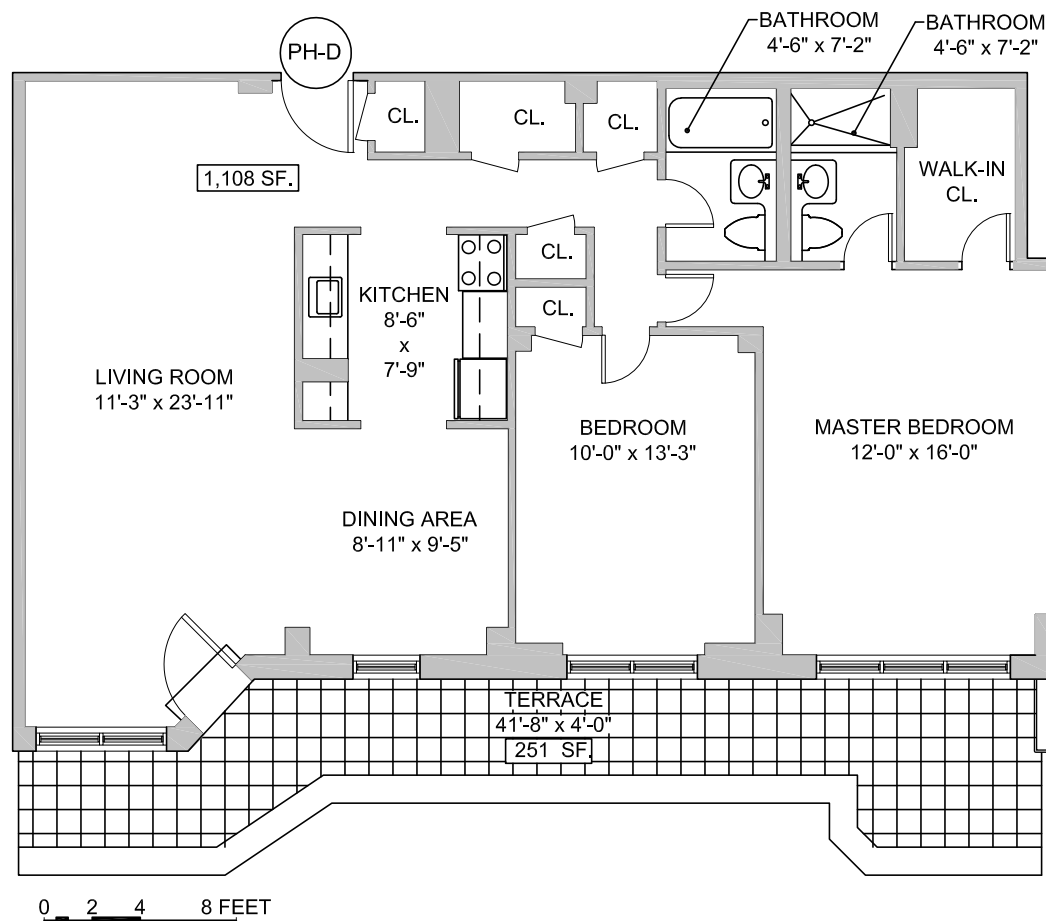


FLOOR PLAN

SCALE: 1/8" = 1'-0"

Disclaimer:

This document has been prepared and maintained by Owner and its affiliate managers and owners for internal purposes only. Owner has given you this document for informational purposes only at no cost to you. Owner makes no representations as to the accuracy of any of the information contained in the within sketch, notes, and descriptions, and disclaims all responsibility for any discrepancies based upon a physical examination of the premises or otherwise.

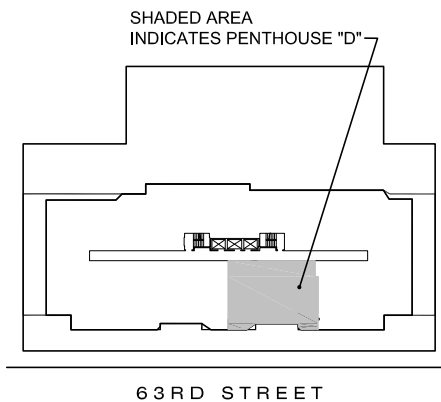

KEY PLAN

SCALE: NTS
PENTHOUSE LEVEL
13th FLOOR



BUILDING

220 East 63rd Street
New York, NY

SCALE AS NOTED

DRAWN BY MR

DATE 8.8.11

PENTHOUSE

D