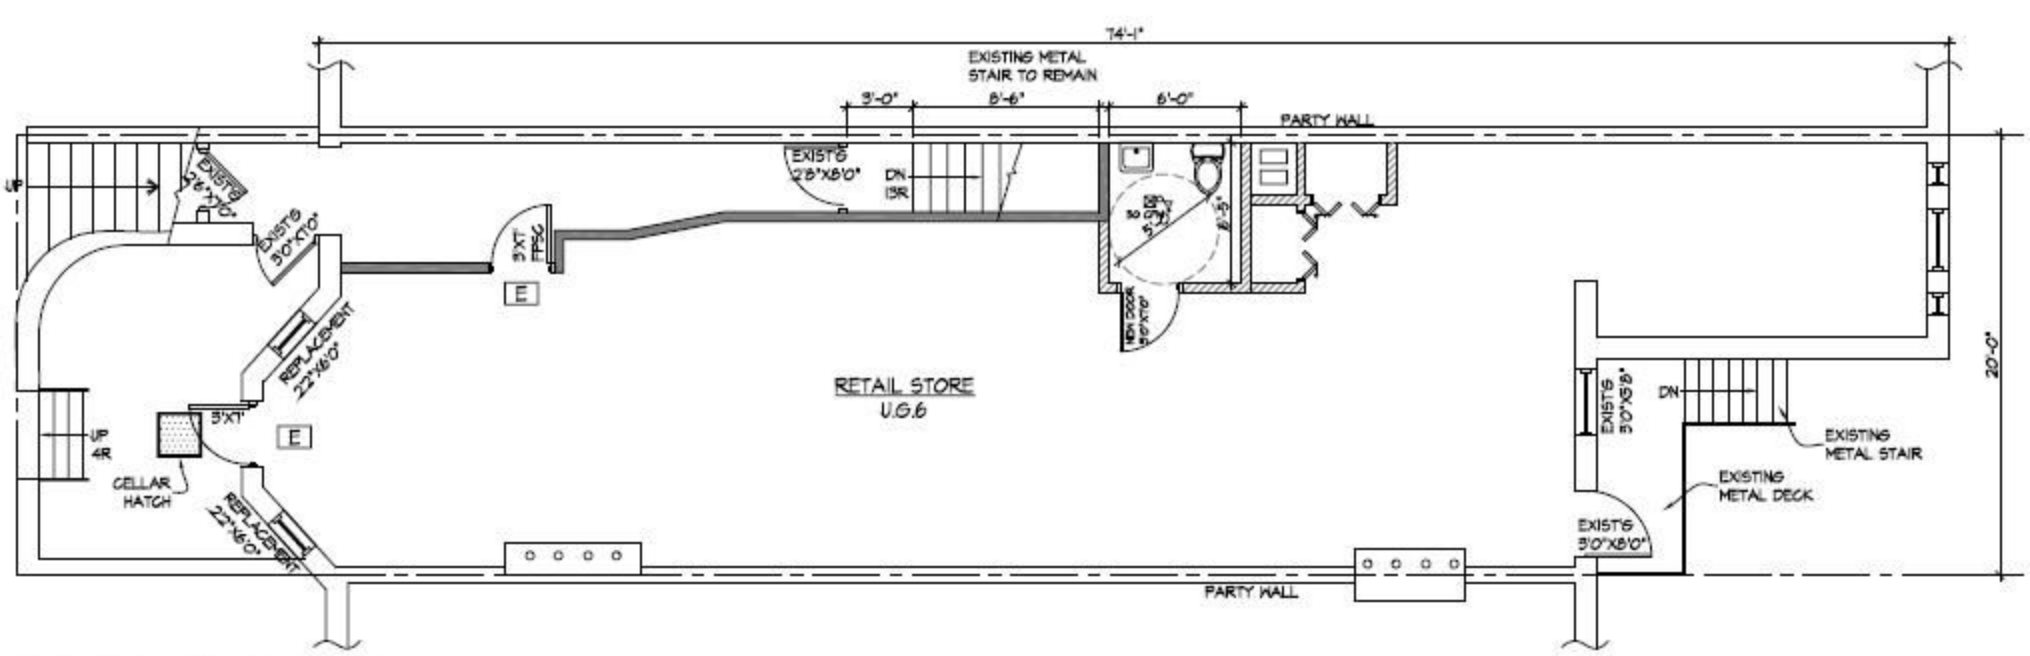

BASEMENT FLOOR PLAN

SCALE: 1/4"=1'-0"

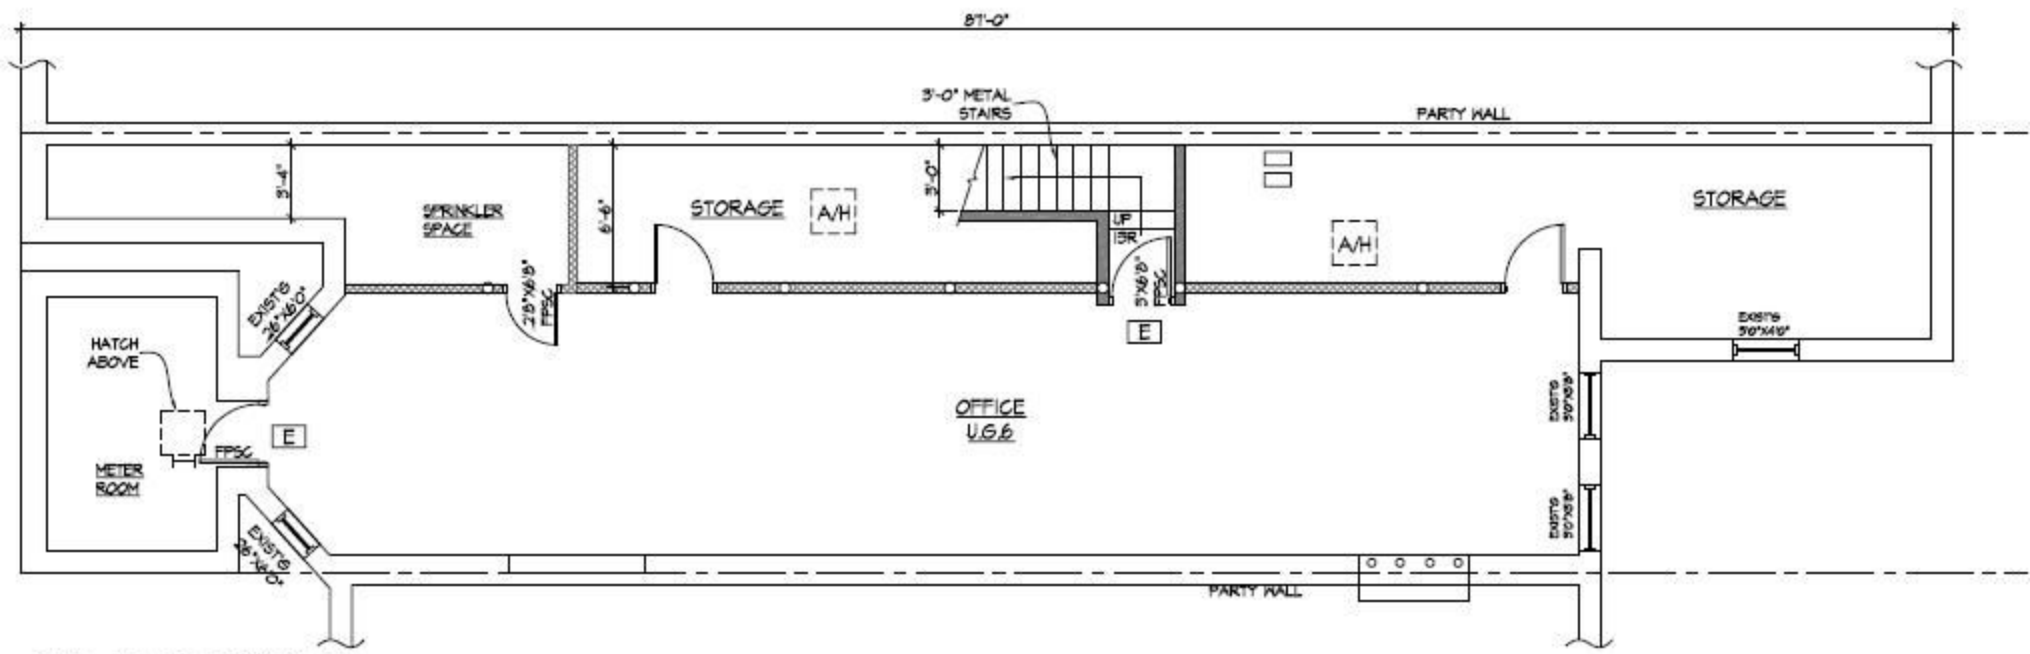

CELLAR FLOOR PLAN

SCALE: 1/4"=1'-0"